


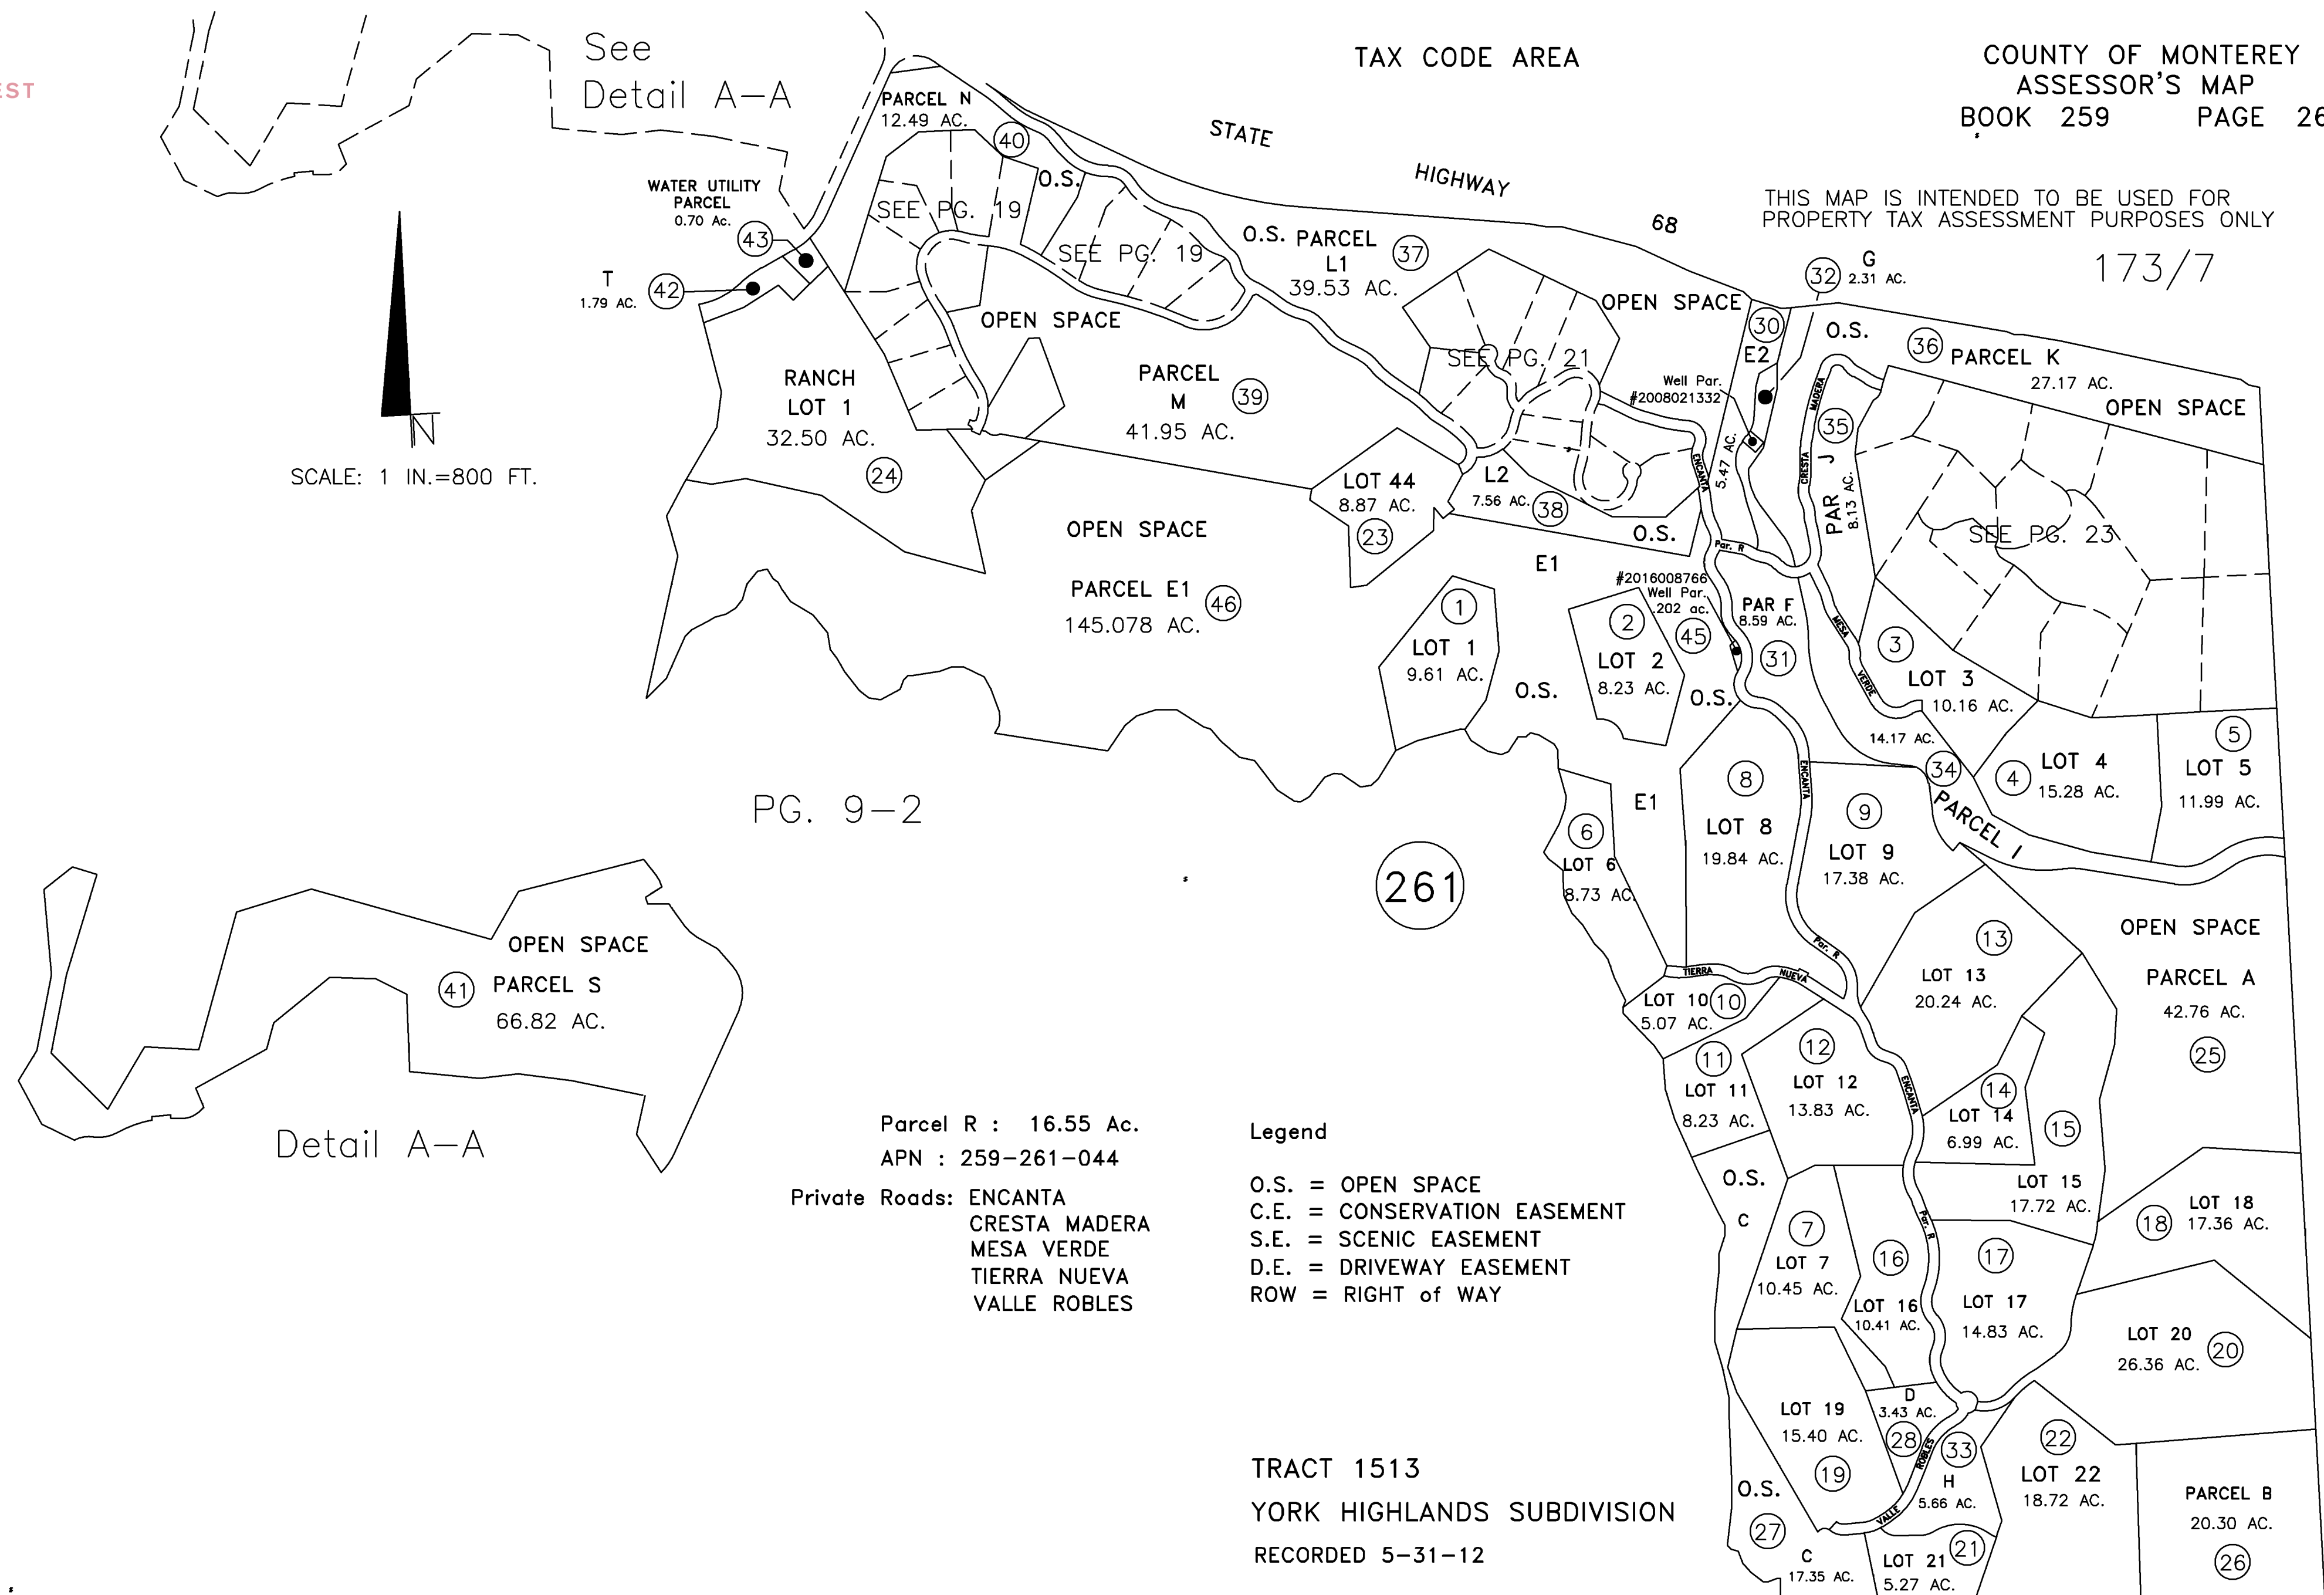

SCALE: 1 IN.=800 FT.

Detail A-A

See
Detail A-A

PG. 9-2

Parcel R : 16.55 Ac.
APN : 259-261-044

Private Roads: ENCANTA
CRESTA MADERA
MESA VERDE
TIERRA NUEVA
VALLE ROBLES

Legend

O.S. = OPEN SPACE
C.E. = CONSERVATION EASEMENT
S.E. = SCENIC EASEMENT
D.E. = DRIVEWAY EASEMENT
ROW = RIGHT of WAY

TRACT 1513
YORK HIGHLANDS SUBDIVISION
RECORDED 5-31-12

TAX CODE AREA

THIS MAP IS INTENDED TO BE USED FOR
PROPERTY TAX ASSESSMENT PURPOSES ONLY

173/7